


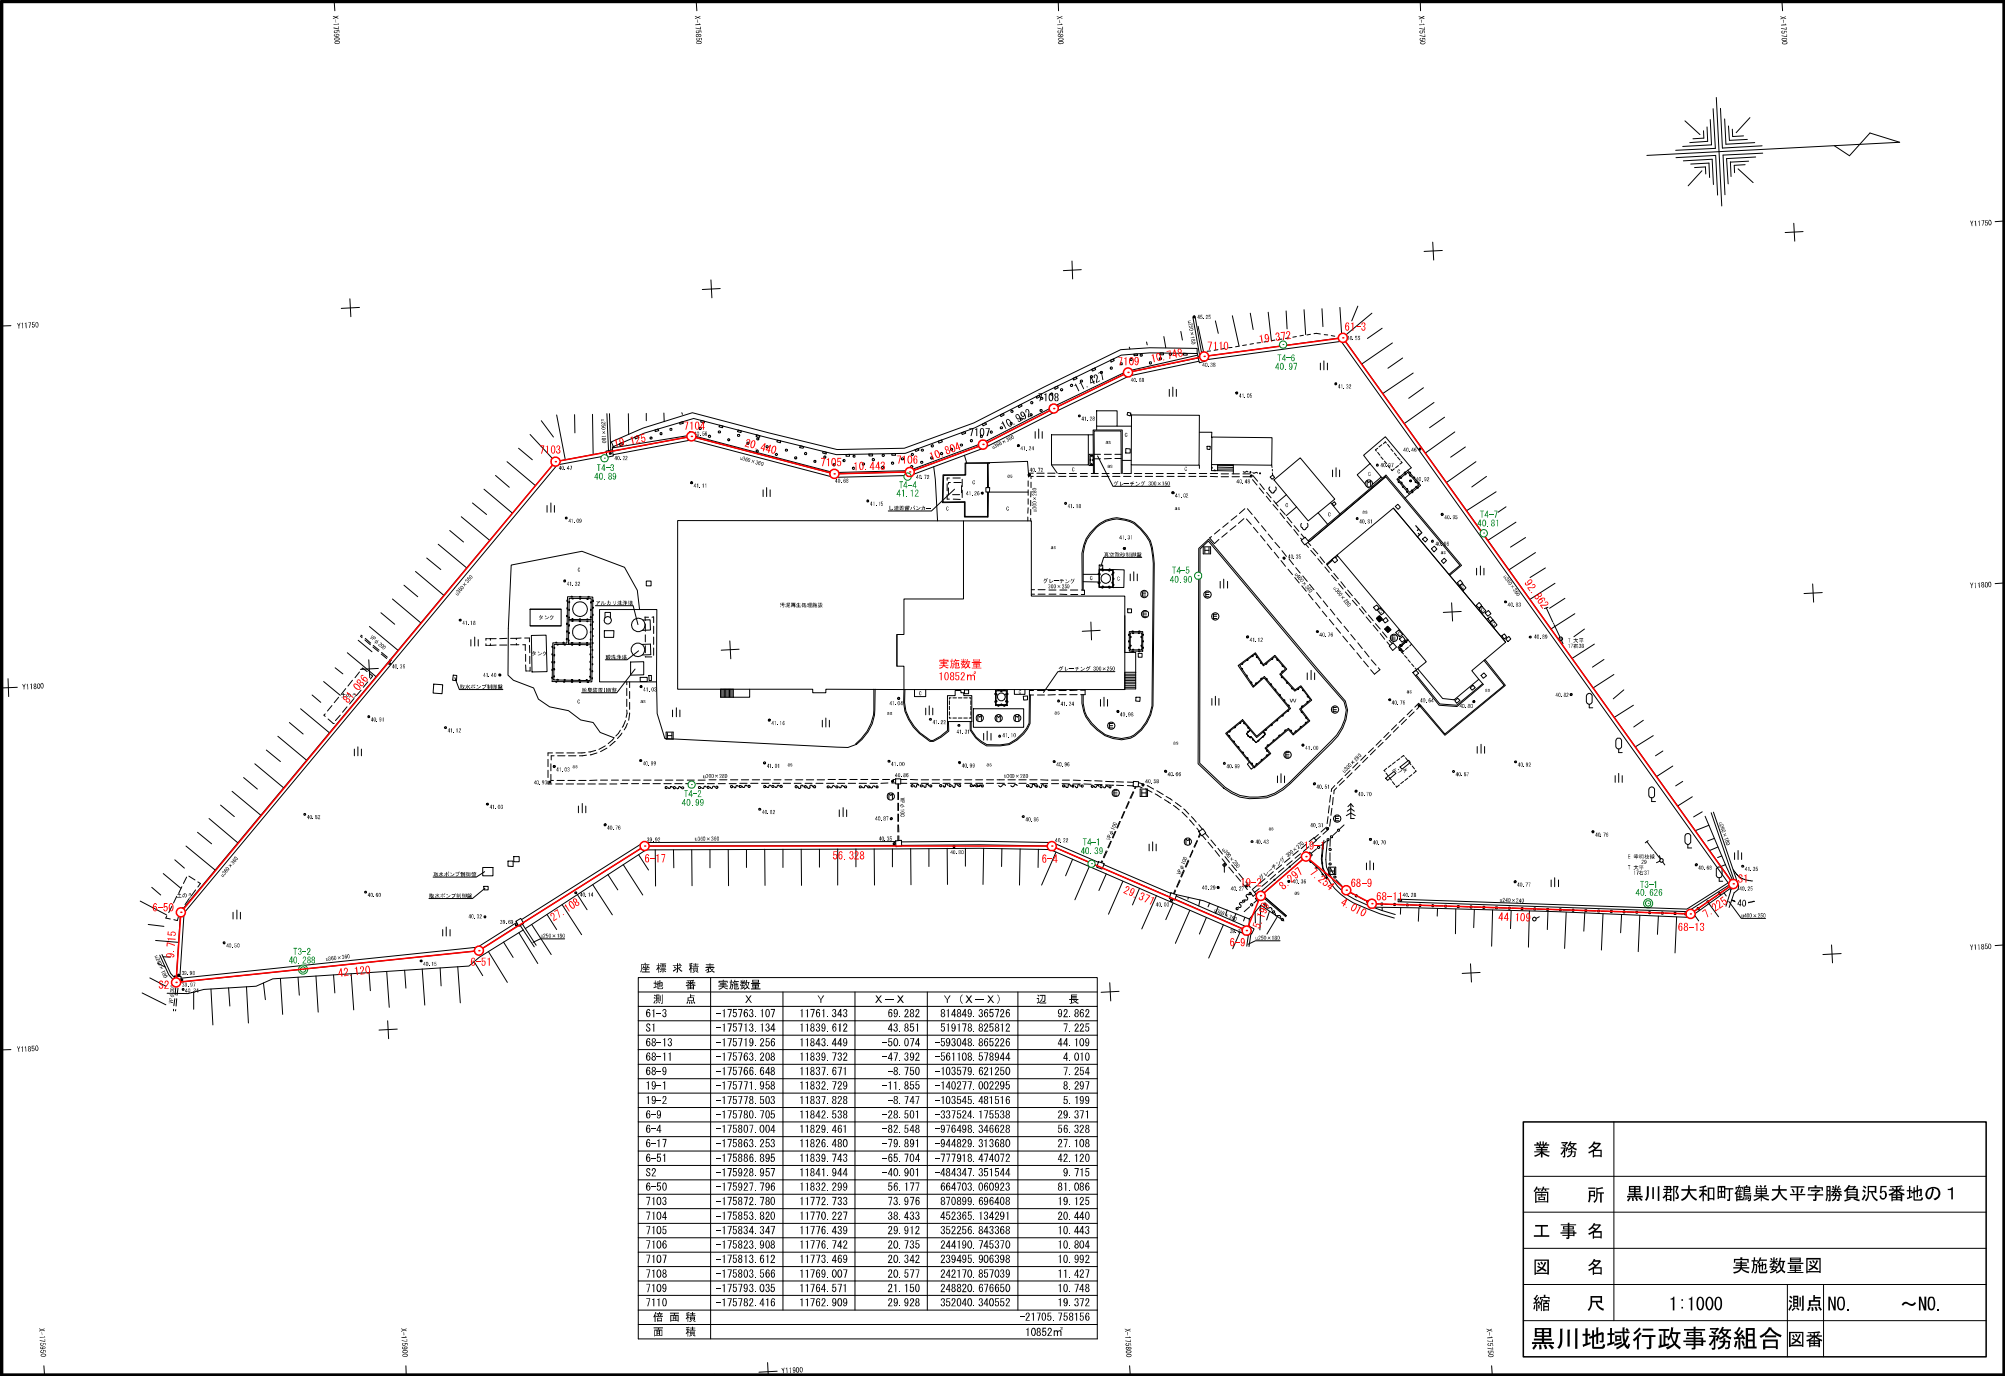

座 標 求 積 表						
地 番	実施数量		X-X		Y (X-X)	
測 点	X	Y	X-X	Y (X-X)	辺 長	
61-3	-175763.107	11761.343	69.282	814849.365726	92.862	
S1	-175713.134	11839.612	43.851	519178.825812	7.225	
68-13	-175719.256	11843.449	-50.074	-593048.865226	44.109	
68-11	-175763.208	11839.732	-47.392	-561108.578944	4.010	
68-9	-175766.648	11837.671	-8.750	-103579.621250	7.254	
19-1	-175771.958	11832.729	-11.855	-140277.002295	8.297	
19-2	-175778.503	11837.828	-8.747	-103545.481516	5.189	
6-9	-175780.705	11842.538	-28.501	-337524.175538	29.371	
6-4	-175807.004	11829.461	-82.548	-976498.346628	56.328	
6-17	-175863.253	11826.480	-79.891	-944829.313680	27.108	
6-51	-175886.895	11839.743	-65.704	-777918.474072	42.120	
S2	-175928.957	11841.944	-40.901	-484347.351544	9.715	
6-50	-175927.796	11832.299	56.177	664703.060923	81.066	
7103	-175872.780	11772.733	73.976	870899.696408	19.125	
7104	-175853.620	11770.227	38.433	452365.134291	20.440	
7105	-175834.347	11776.439	29.912	352256.843368	10.443	
7106	-175823.908	11776.742	20.735	244190.745370	10.804	
7107	-175813.612	11773.469	20.342	239495.906398	10.992	
7108	-175803.566	11769.007	20.577	242170.857039	11.427	
7109	-175793.035	11764.571	21.150	248820.676650	10.748	
7110	-175782.416	11762.909	29.928	352040.340552	19.372	
倍 面 積					-21705.758156	
面 積					10852㎡	

業 務 名			
箇 所	黒川郡大和町鶴巣大平字勝負沢5番地の 1		
工 事 名			
図 名	実施数量図		
縮 尺	1:1000	測点NO.	~NO.
黒川地域行政事務組合	図番		